


ANCHOR REFERENCE PLAN

A	For Approval	06/21/2019
REV	DESCRIPTION	DATE
LEVEL 4 STUDIO L.L.C		
PROJECT NAME	SUNRISE PROMENADE AT LAKE PLEASANT TENANT 1	
LOCATION	HATFIELD AND LAKE PLEASANT PARKWAY PEORIA ARIZONA	
DESCRIPTION	ANCHOR BOLT REFERENCE PLAN	
DRAWN BY	VGB	JOB No. 17633
CHECKED BY	VGB	DRG No. AB0

TAKI Structures

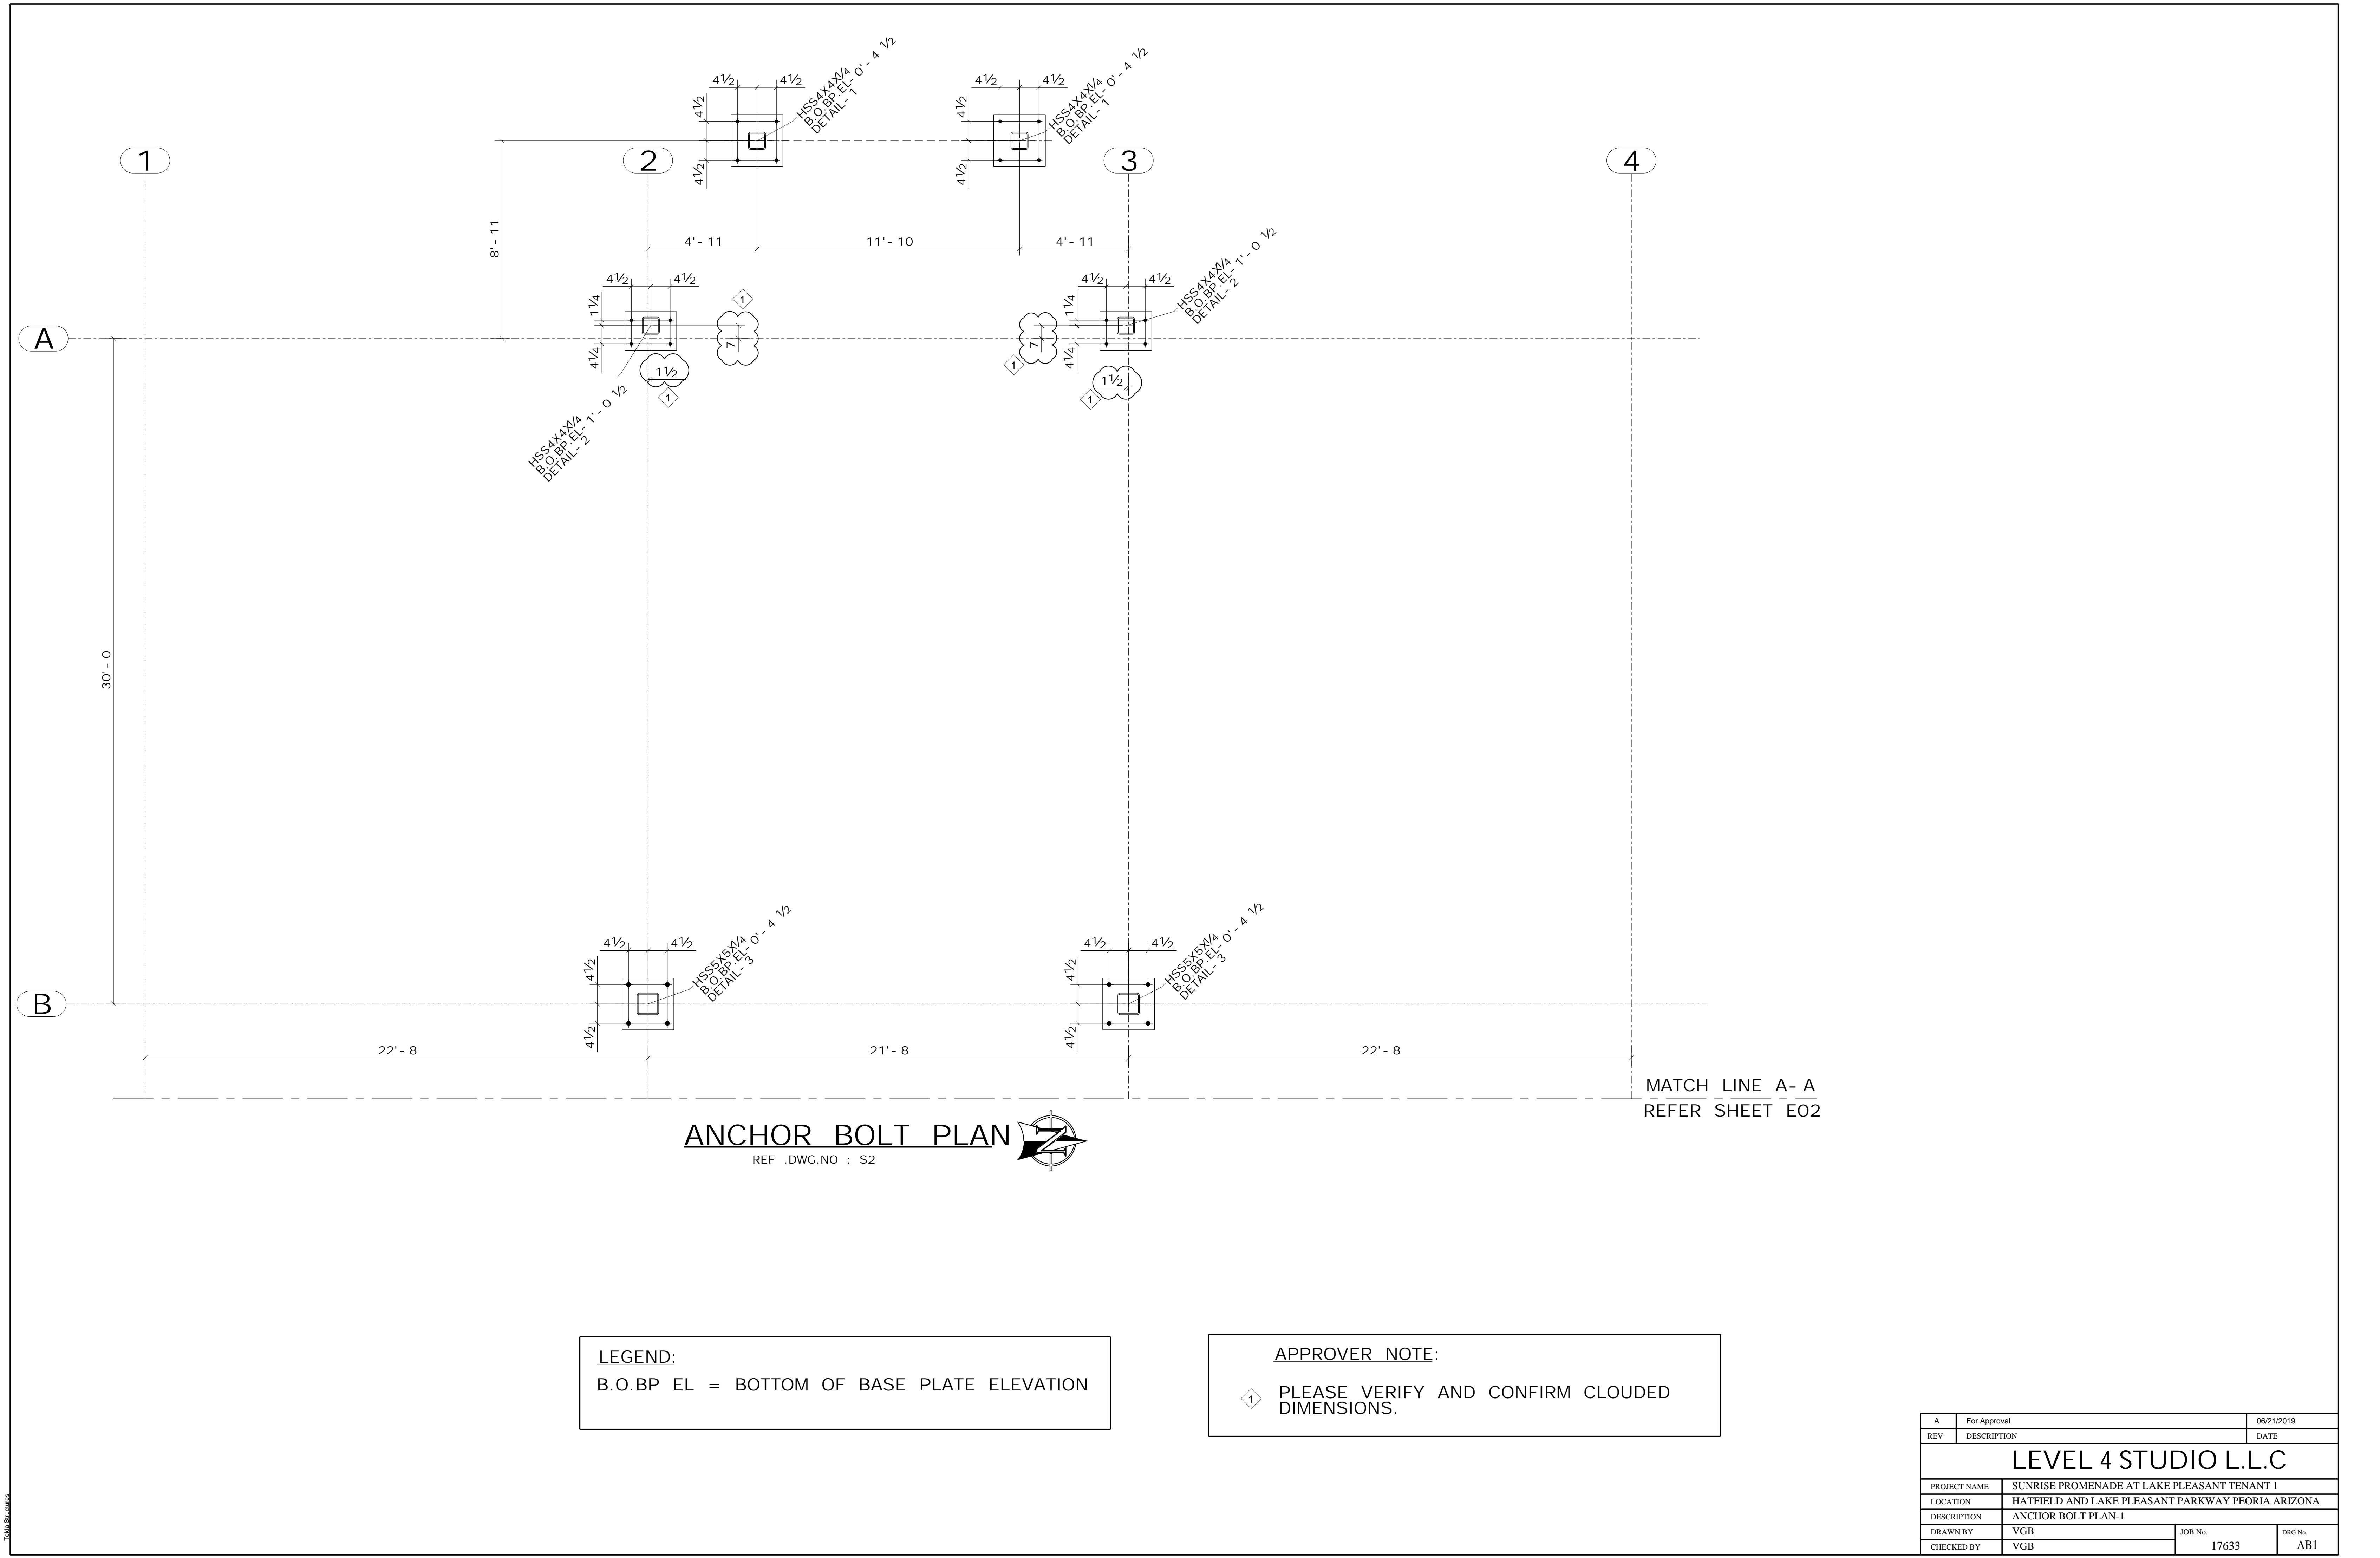

LEGEND:
B.O.BP EL = BOTTOM OF BASE PLATE ELEVATION

APPROVER NOTE:
PLEASE VERIFY AND CONFIRM CLOUDED DIMENSIONS.


A	For Approval	06/21/2019
REV	DESCRIPTION	DATE
LEVEL 4 STUDIO L.L.C		
PROJECT NAME	SUNRISE PROMENADE AT LAKE PLEASANT TENANT 1	
LOCATION	HATFIELD AND LAKE PLEASANT PARKWAY PEORIA ARIZONA	
DESCRIPTION	ANCHOR BOLT PLAN-1	
DRAWN BY	VGB	JOB No. 17633
CHECKED BY	VGB	DRG No. AB1

REF .DWG.NO : S2



B.O.BP EL = BOTTOM OF BASE PLATE ELEVATION

2 PLEASE VERIFY AND CONFIRM
BASE PLATE ARRANGEMENT.



A	For Approval	06/21/2019
REV	DESCRIPTION	DATE
LEVEL 4 STUDIO L.L.C		
PROJECT NAME	SUNRISE PROMENADE AT LAKE PLEASANT TENANT 1	
LOCATION	HATFIELD AND LAKE PLEASANT PARKWAY PEORIA ARIZONA	
DESCRIPTION	ANCHOR BOLT PLAN-2	
DRAWN BY	VGB	JOB No. 17633
CHECKED BY	VGB	
		DRG No. AB2

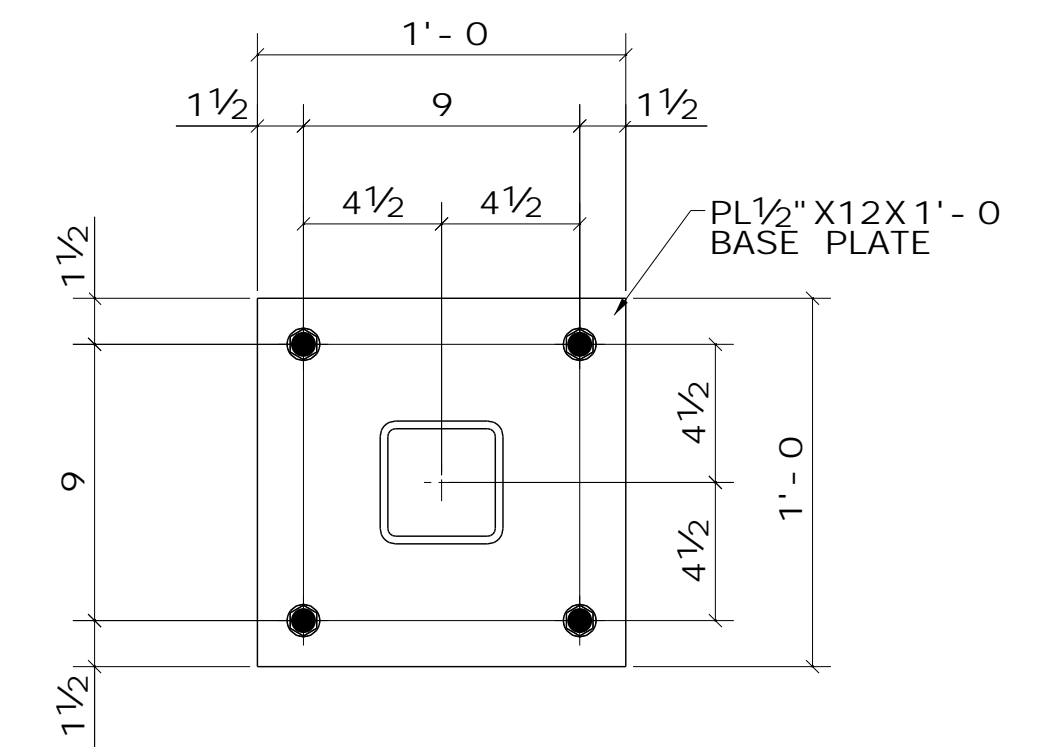



DETAIL - 1
REF .DWG.NO : 10585.2

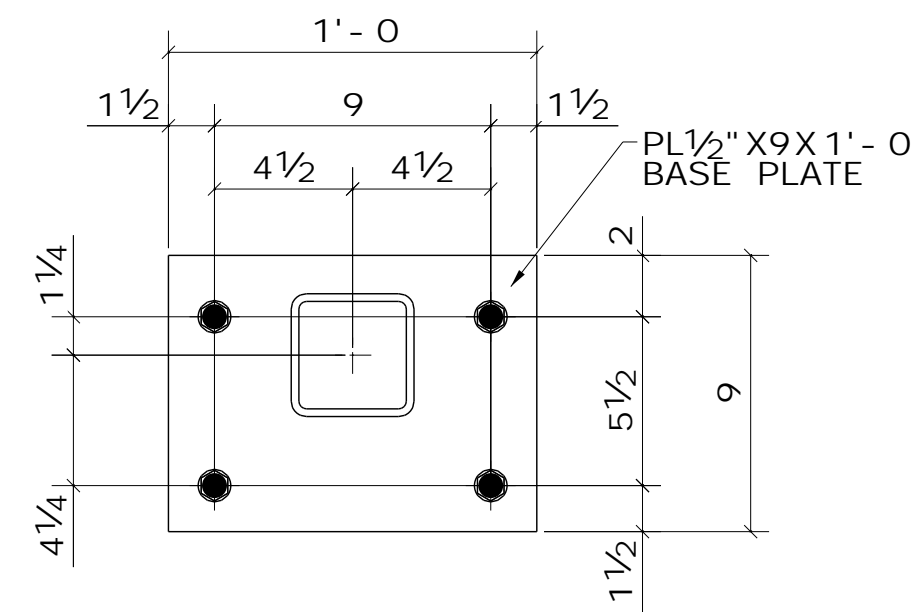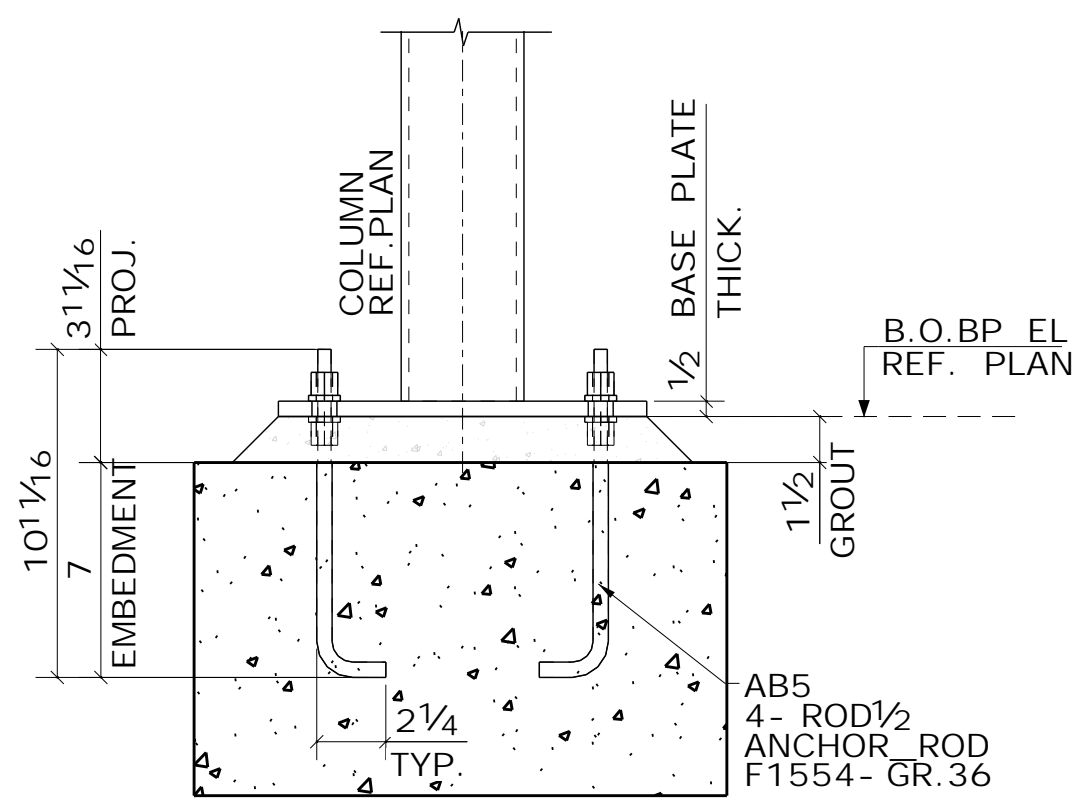



DETAIL - 2
REF .DWG.NO : 10985.2

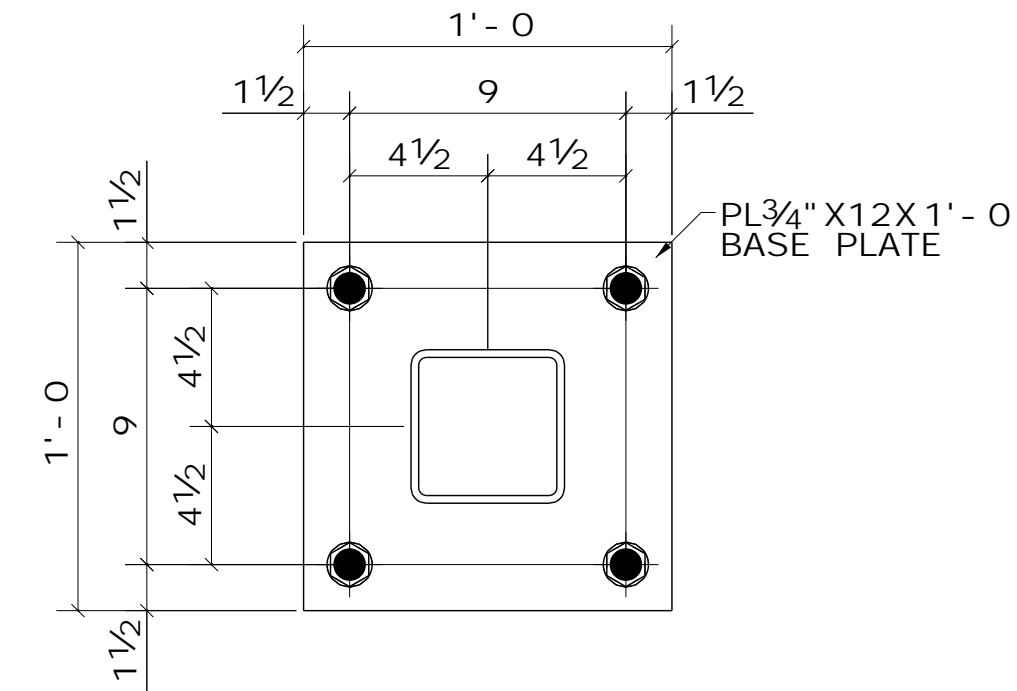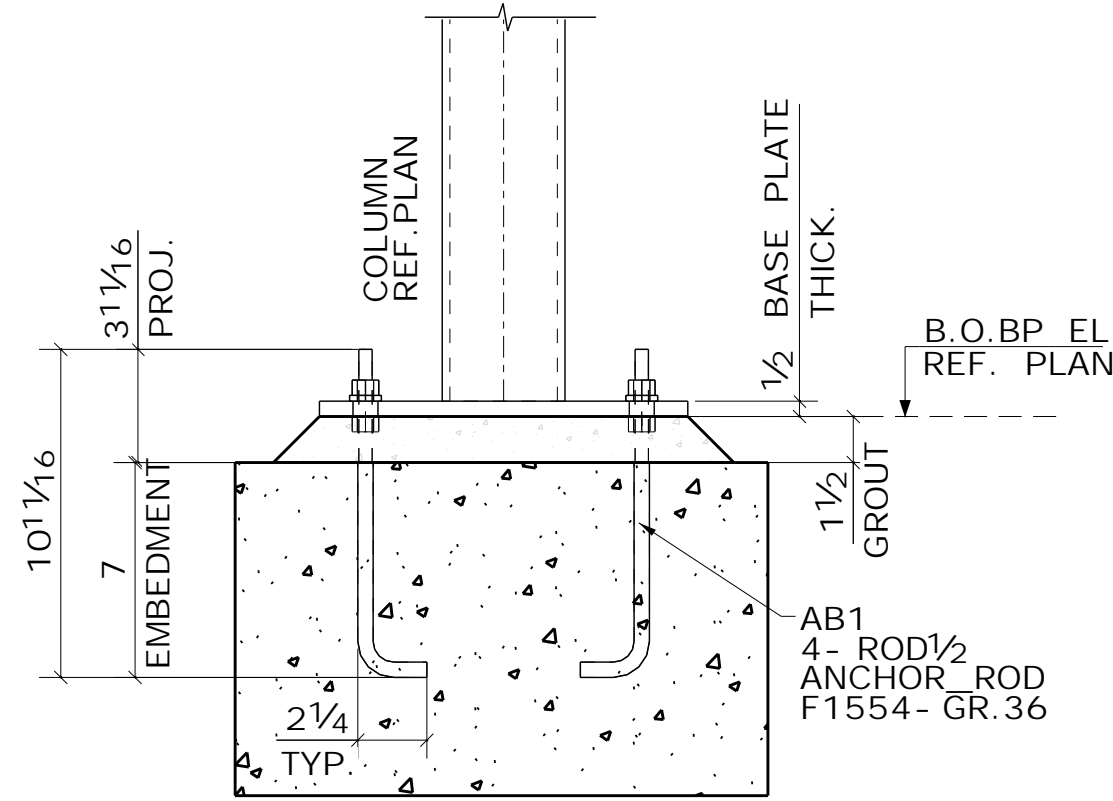



DETAIL - 3
REF .DWG.NO : 10585.2

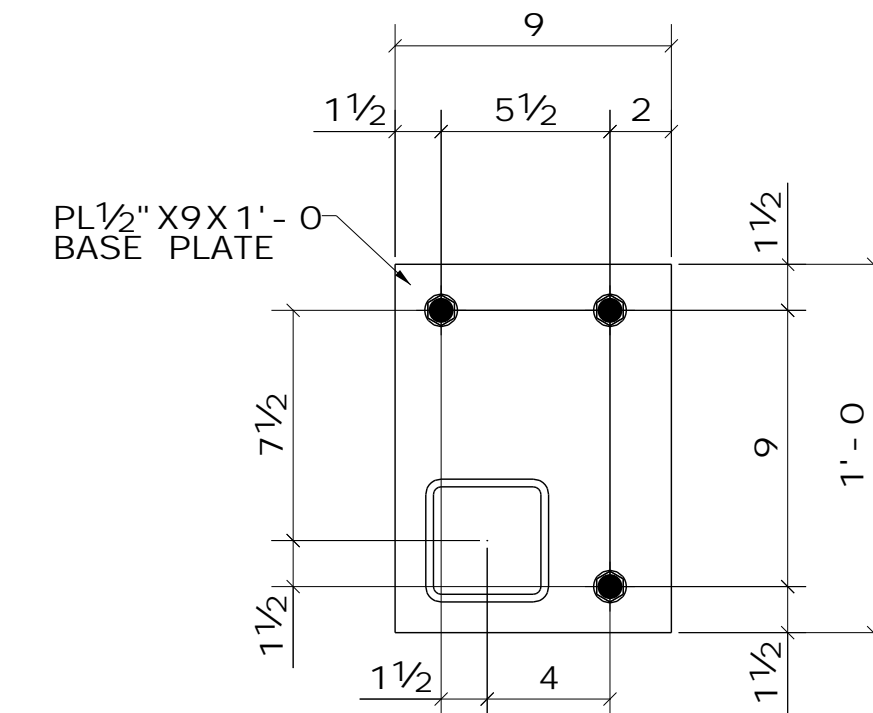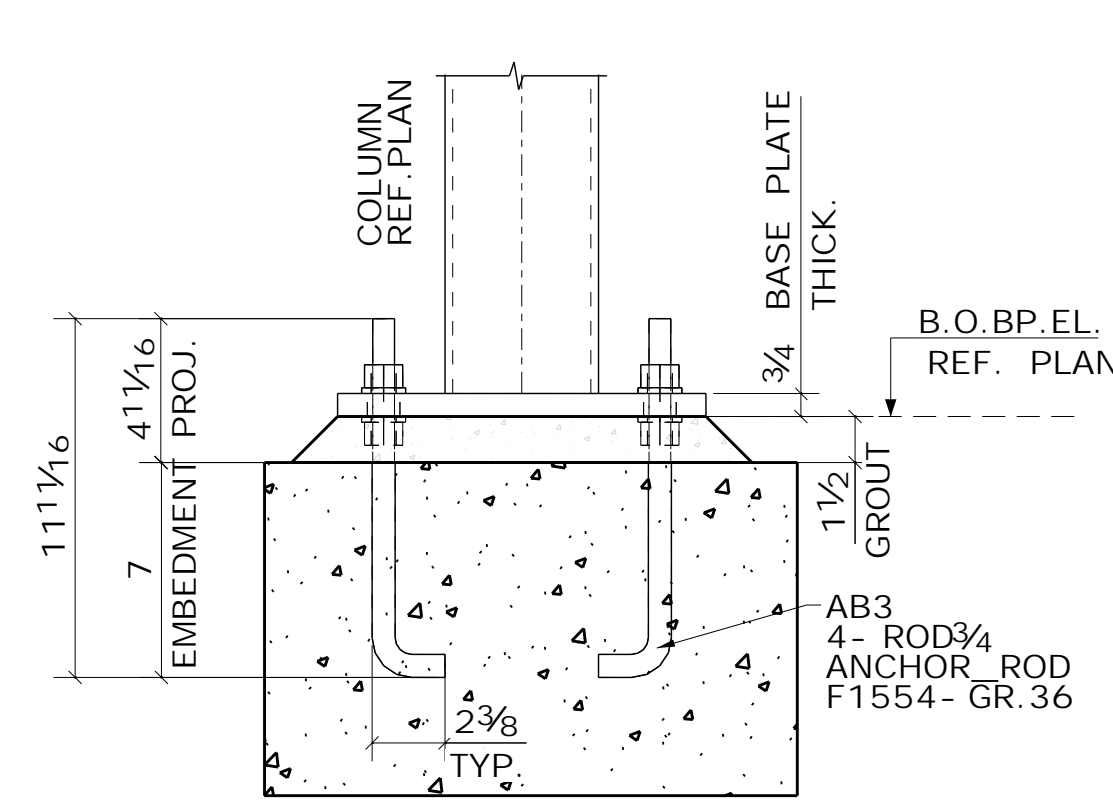


DETAIL - 4
REF .DWG.NO : 10685.2

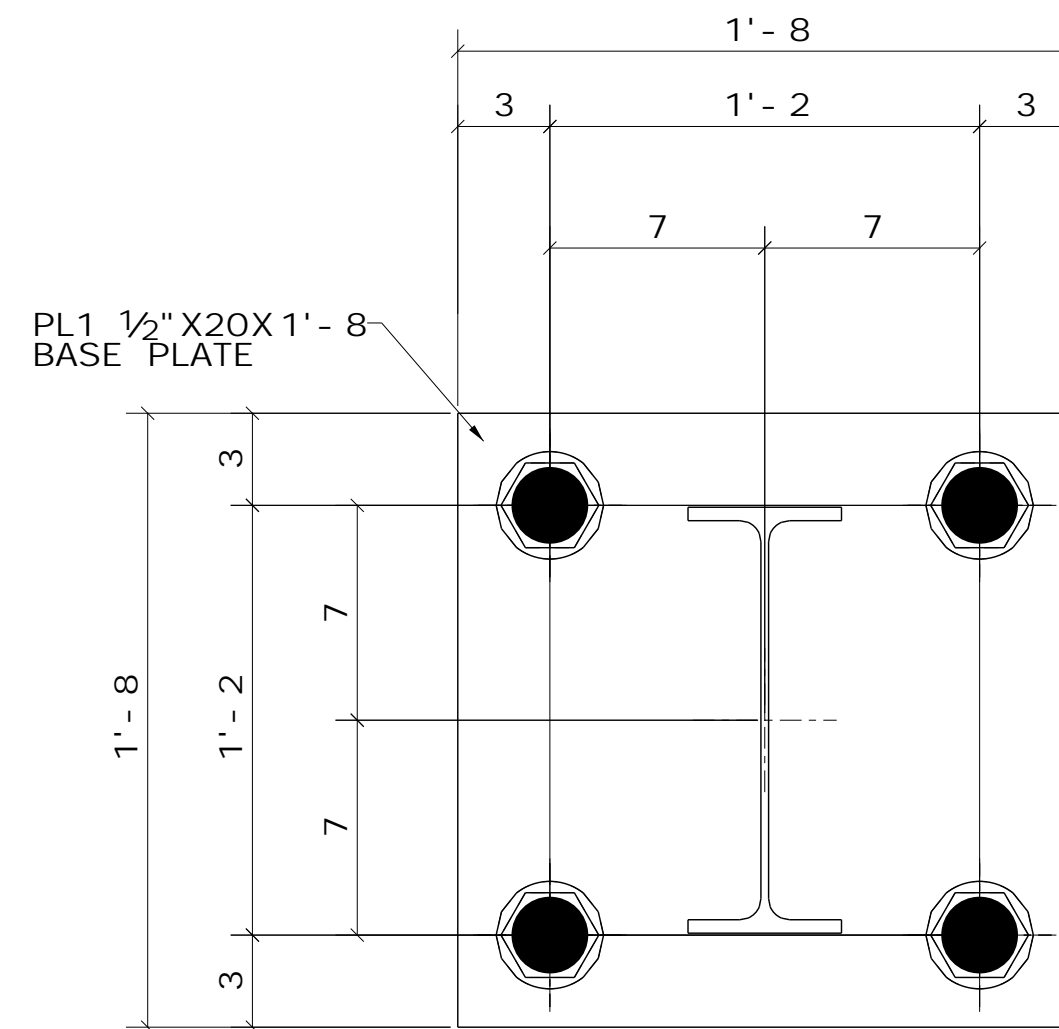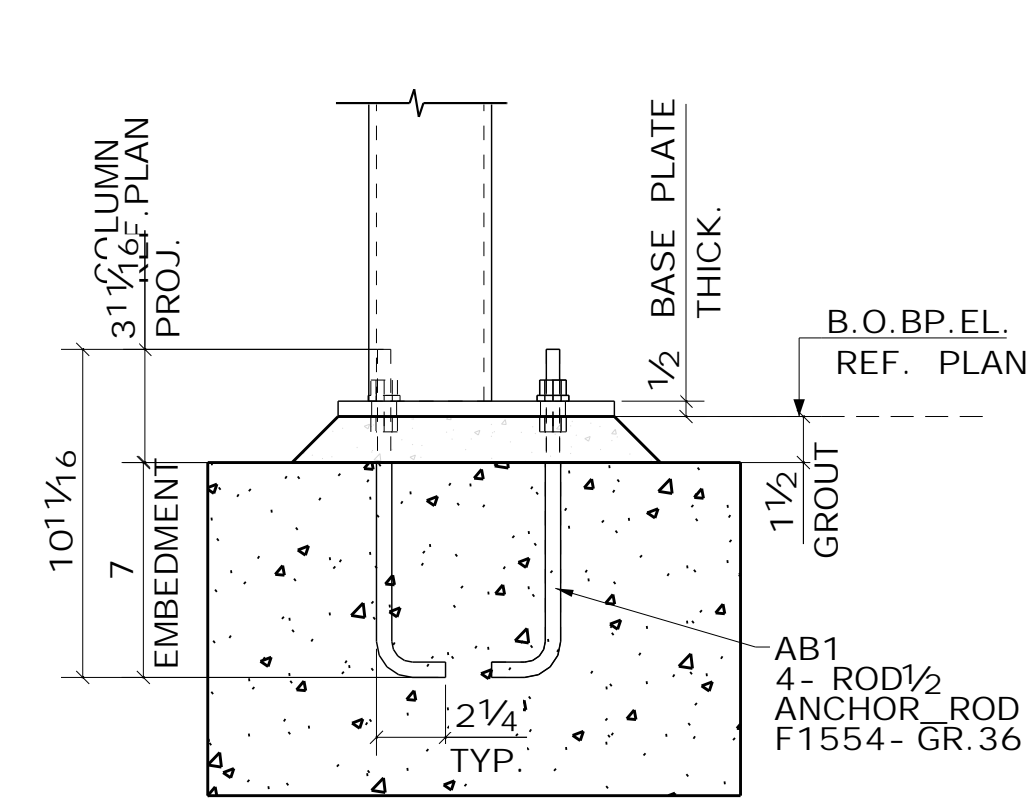

DETAIL - 5
REF .DWG.NO : 10885.2

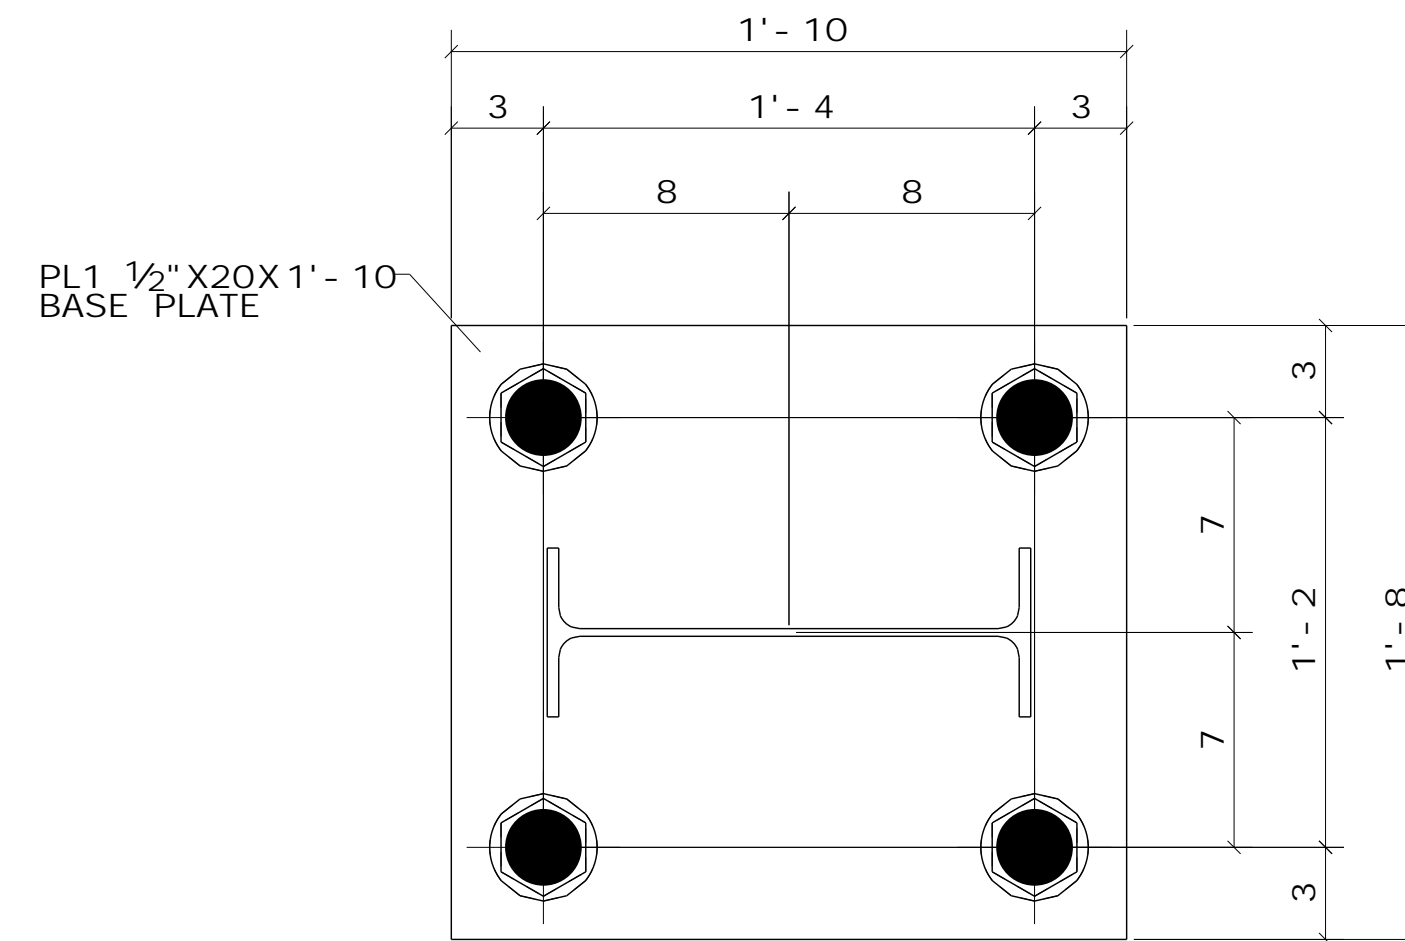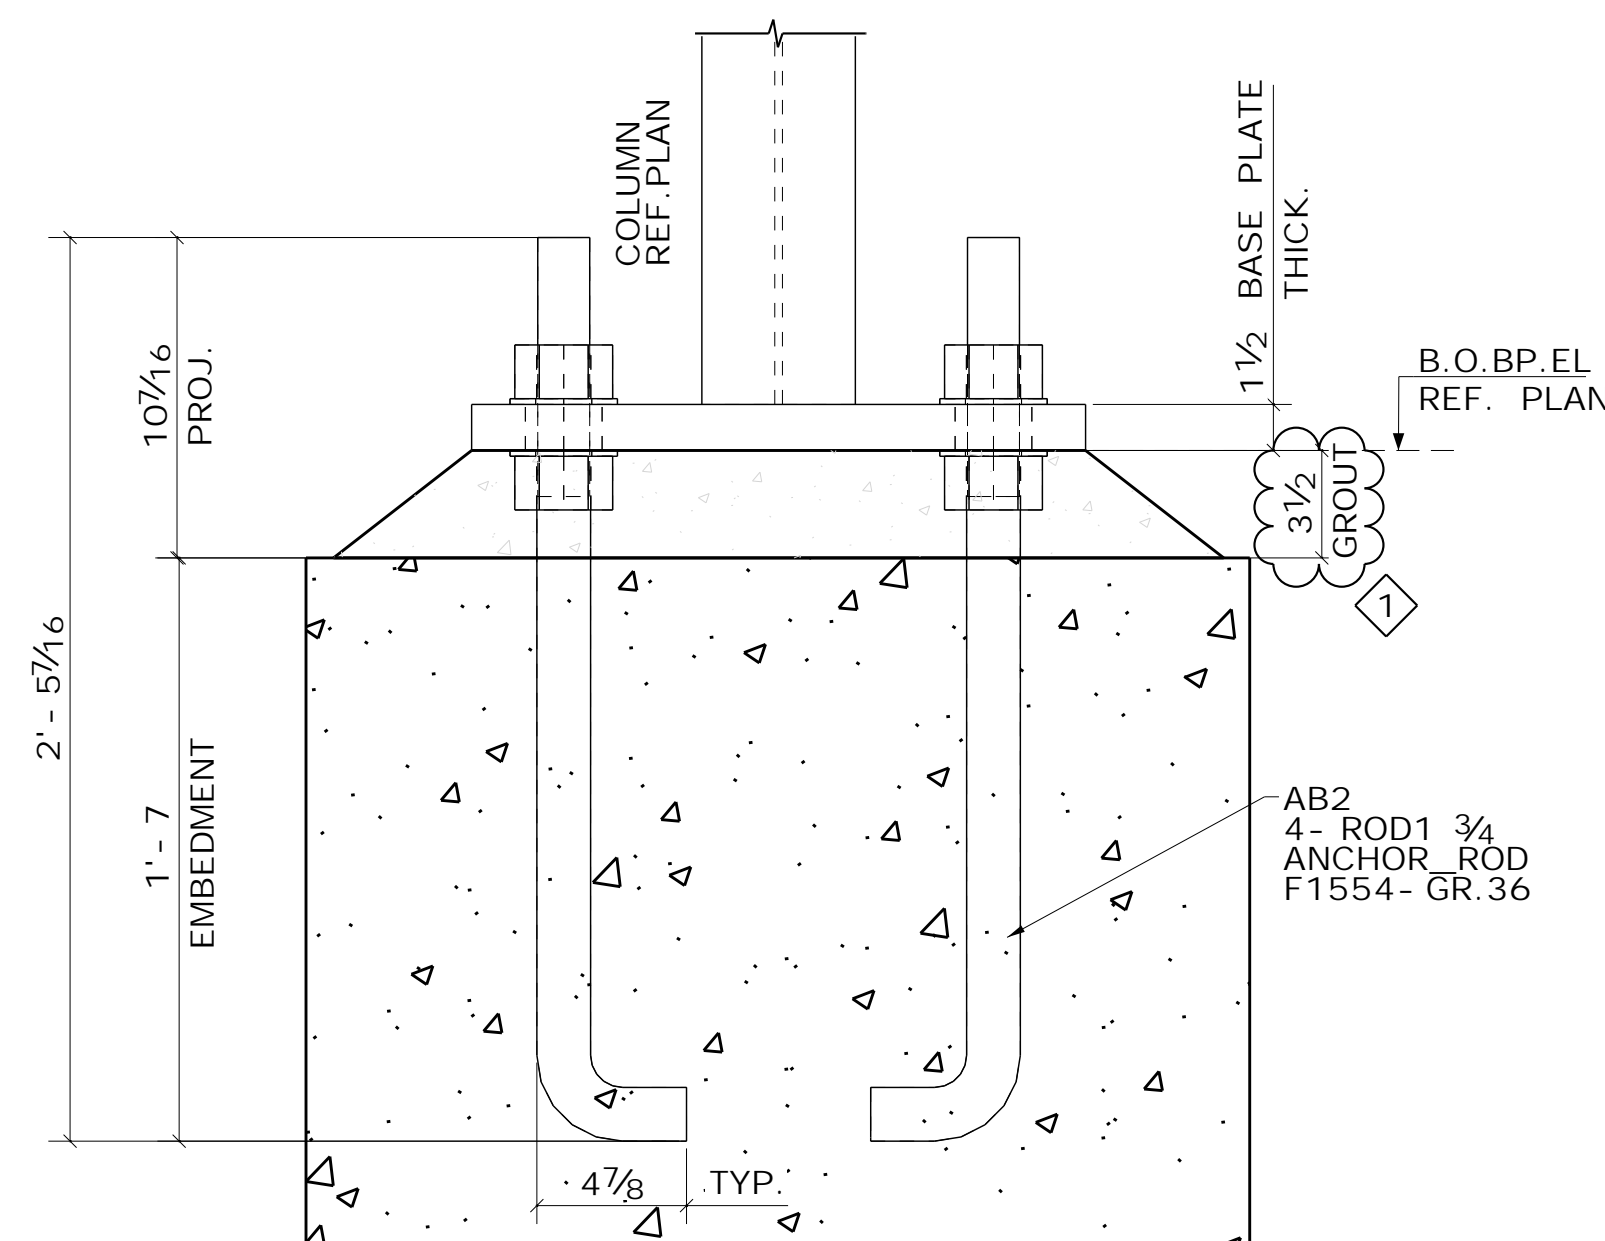

DETAIL - 6
REF .DWG.NO : 11085.2

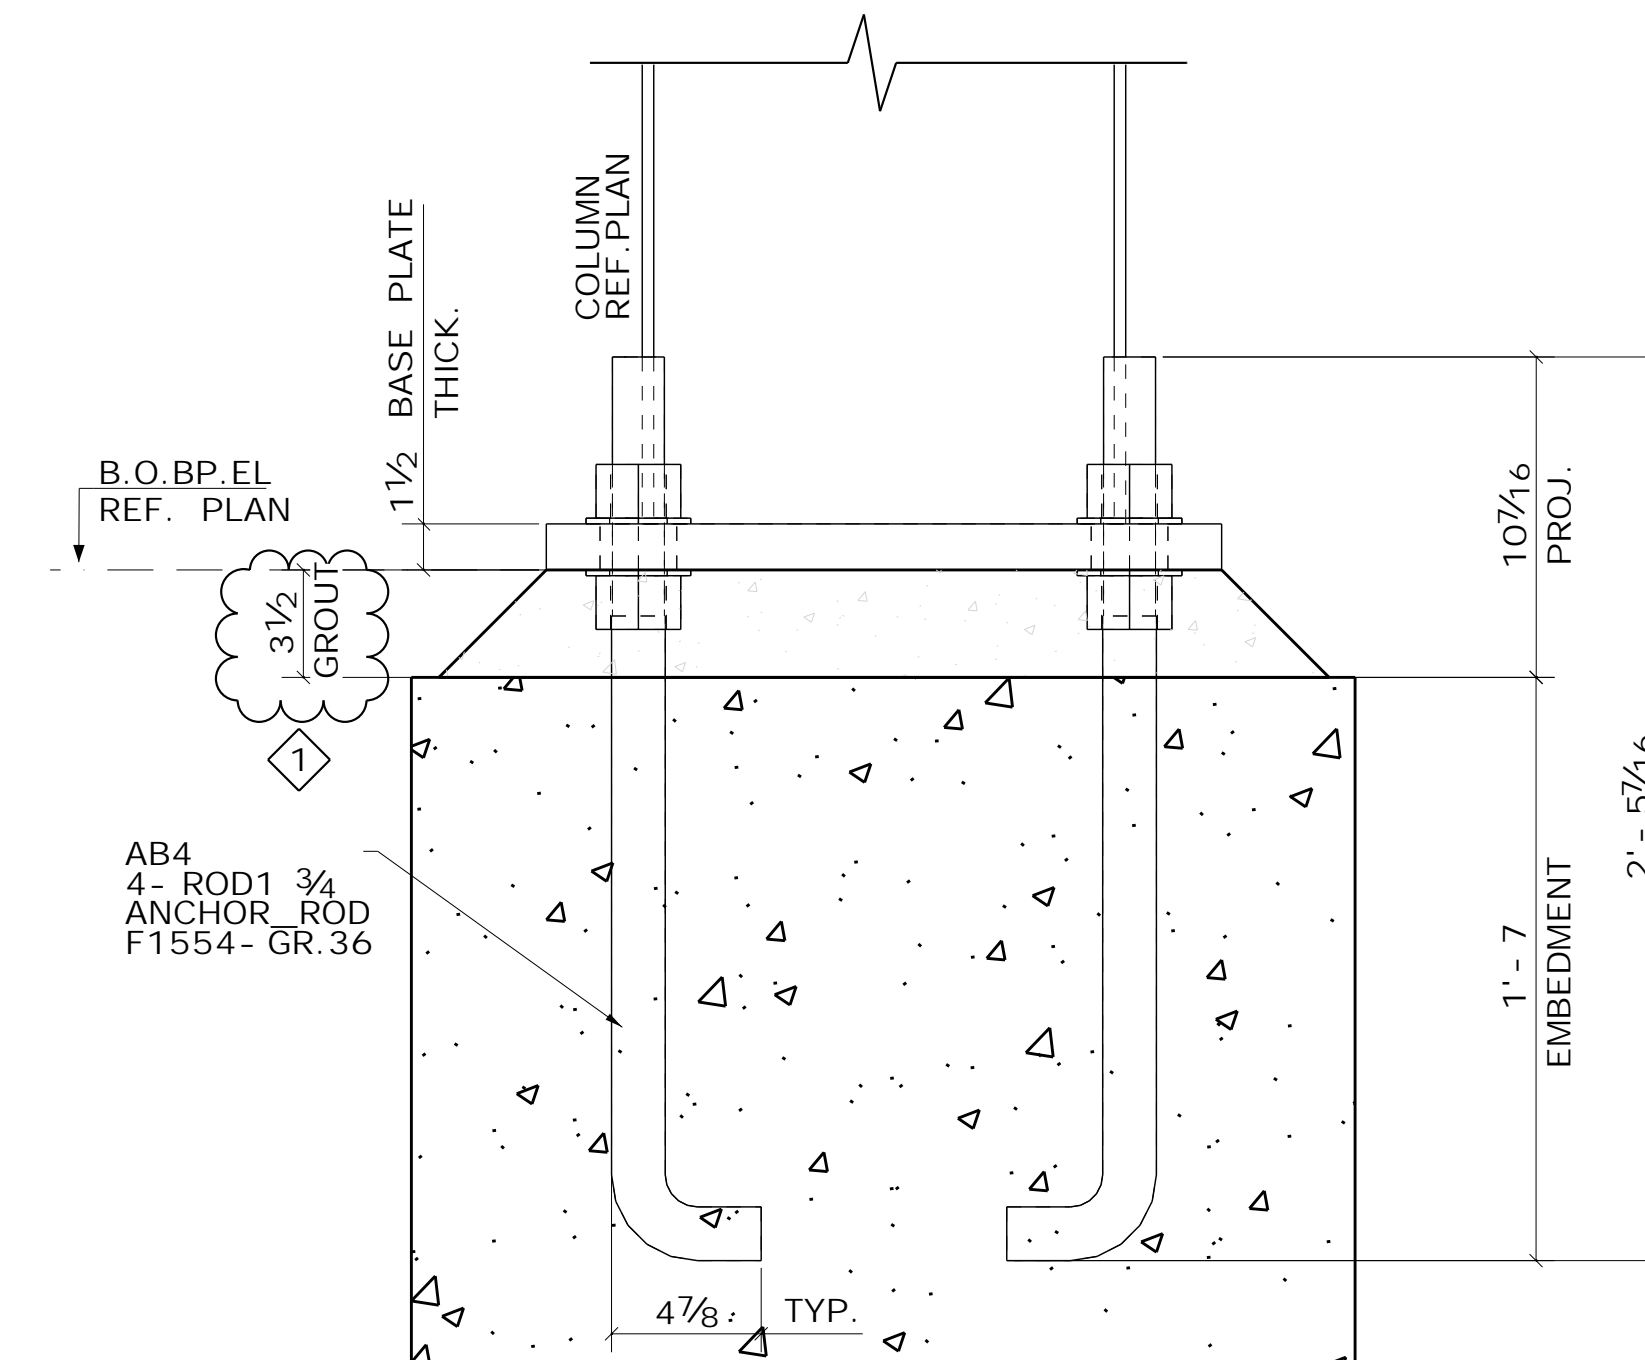

APPROVER NOTE:

1 PLEASE VERIFY AND CONFIRM CLOUDED GROUT THICKNESS

A	For Approval	06/21/2019
REV	DESCRIPTION	DATE
LEVEL 4 STUDIO L.L.C		
PROJECT NAME	SUNRISE PROMENADE AT LAKE PLEASANT TENANT 1	
LOCATION	HATFIELD AND LAKE PLEASANT PARKWAY PEORIA ARIZONA	
DESCRIPTION	SECTIONS	
DRAWN BY	VGB	JOB No.
CHECKED BY	VGB	17633
		DRG No.
		AB3